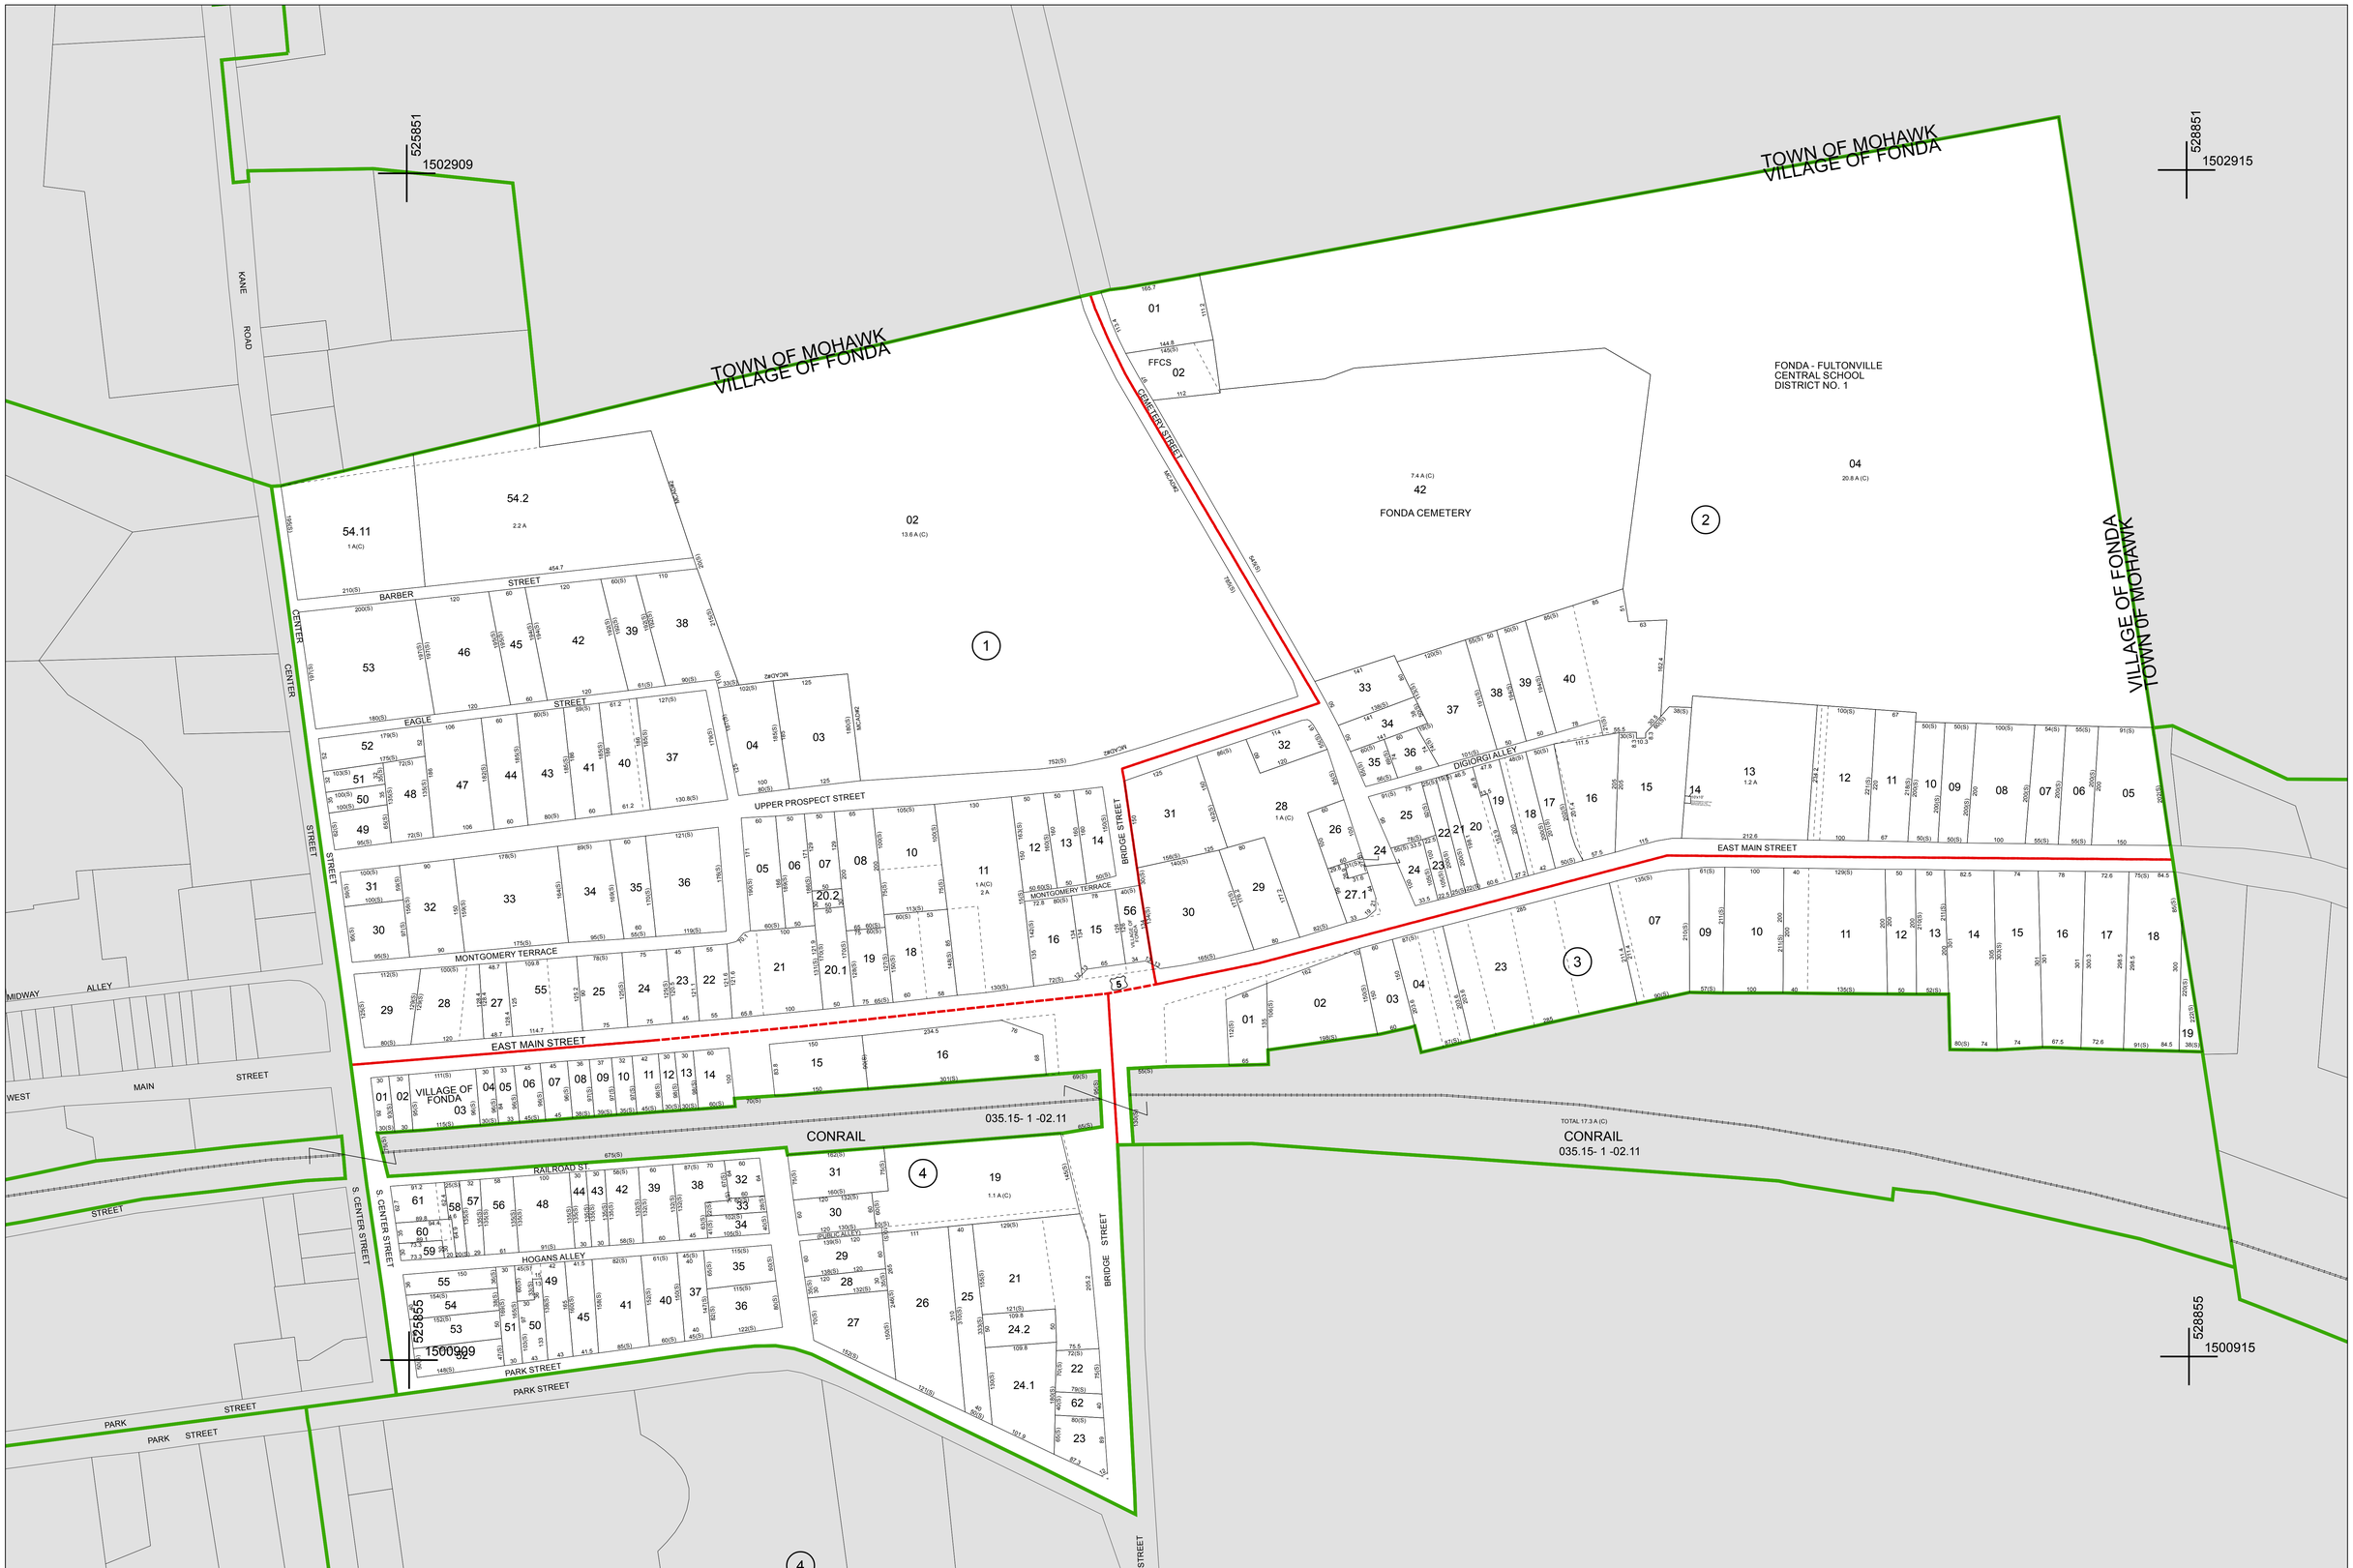

MAP PREPARED BY:

MONTGOMERY COUNTY

Real Property Tax Service Agency

Sandra Frasier, Director

Revision Table

Date	Made by	Changes Made
9/29/2010	CD	2011 UPDATES
1/19/2010	CD	2010 UPDATES
2/27/2009	CD	2009 UPDATES
2/4/2008	CD	2008 UPDATES
2/1/2006	CD	2006 UPDATES
2/1/2005	CD	2005 UPDATES
3/1/2004	CD	2004 UPDATES
2/1/2003	CD	2003 UPDATES
12/1/2000	PJW	2001 UPDATES

SPECIAL DISTRICTS

AG: MCAD2 Montg co agri dist 2

SCHOOL: 273289 Fonda-Fultonville

LEGEND

PROPERTY LINE		PUBLIC RIGHT OF WAY		SCHOOL DISTRICT LINE	SCH	CALCULATED ACREAGE	7.5 A (c)
ORIGINAL LOT LINE		PRIVATE RIGHT OF WAY		FIRE DISTRICT	F	DEED ACREAGE	7.5 A
DENOTES COMMON OWNER	Z	TOWN VILLAGE CITY		AGRICULTURAL DISTRICT	MCAD#3	SCALED DIMENSION	22.5 (s)
BLOCK LIMIT		RAILROAD		MONUMENT LOCATOR	■	DEED DIMENSION	150
SECTION LINE		HYDROLOGY		COORDINATE LOCATOR	+	TAX MAP BLOCK NUMBER	2

SHEET INDEX

035.07	035.00	036.00
035.11		036.00
035.15	035.16	036.13

SECT NO. 035.12

These maps are intended for tax administration only, and not for the conveyance of property.

Map Date: Mar 25, 2011

TAX MAP

VILLAGE OF FONDA

MONTGOMERY COUNTY, NEW YORK

0 50 100 200

1 inch = 100 feet